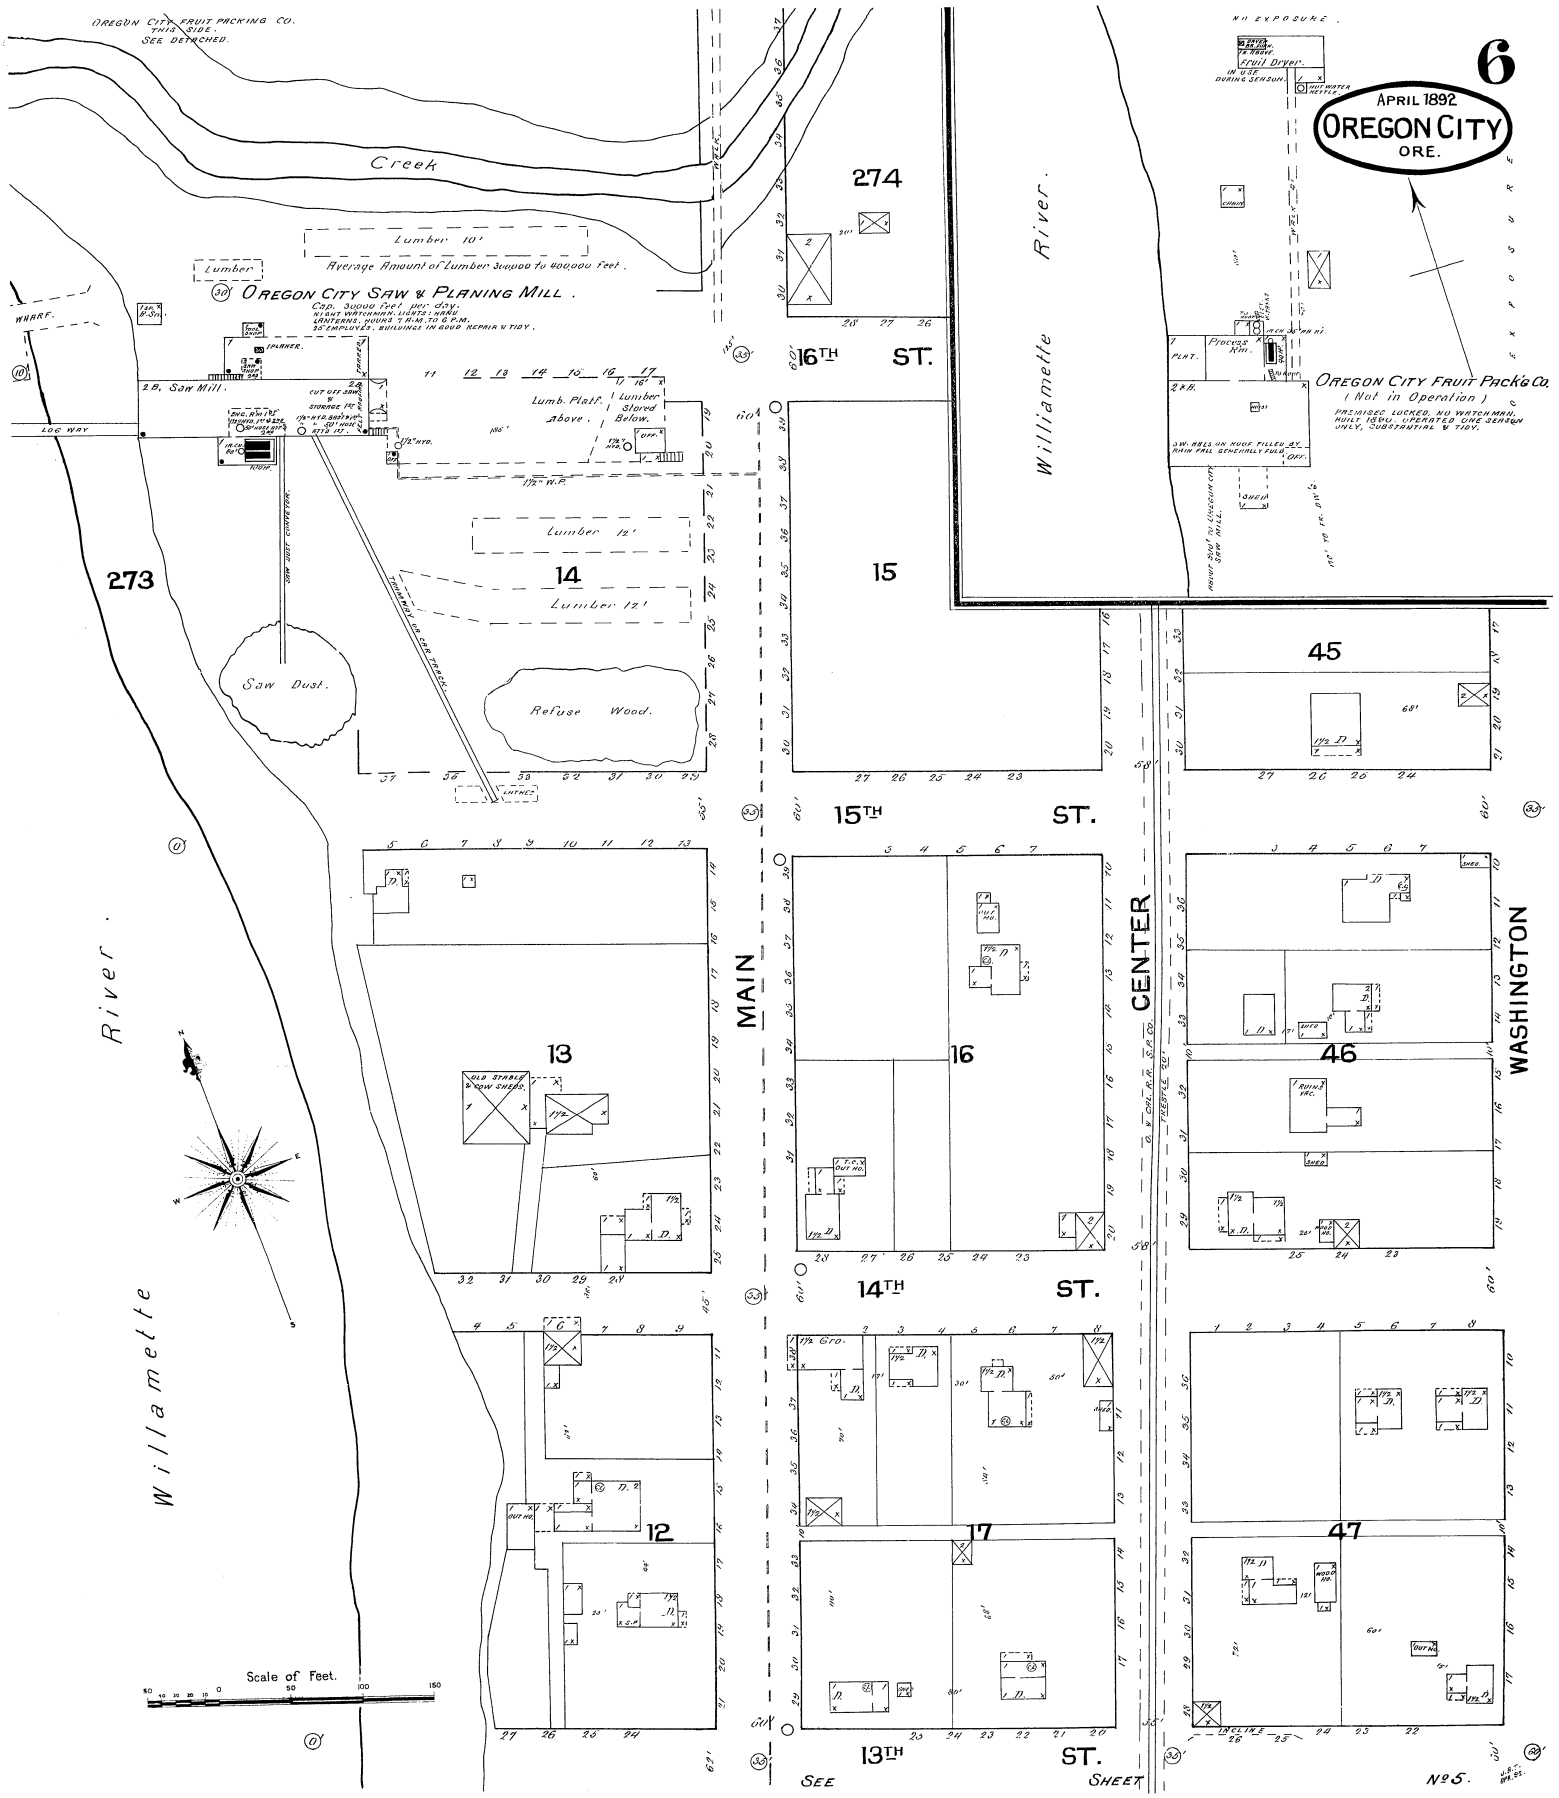
6
APRIL 1892
OREGON CITY
ORE.
OREGON CITY FRUIT PACKING CO.
THIS SIDE.
SEE DETACHED.
Creek
Lumber 10'
Average Amount of Lumber 300,000 to 400,000 Feet.
Lumber
OREGON CITY SAW & PLANING MILL.
Cap. 30,000 Feet per day.
NIGHT WATCHMAN. LIGHTS: HAND LANTERNS. HOURS 7 A.M. TO 6 P.M.
25 EMPLOYES. BUILDINGS IN GOOD REPAIR & TIDY.
WHARF.
LOG WAY
2 B. Saw Mill.
Lumb. Platf. Above.
Lumber Stored Below.
Lumber 12'
Lumber 12'
Saw Dust.
Refuse Wood.
273
14
15
274
16TH ST.
15TH ST.
14TH ST.
13TH ST.
MAIN
CENTER
WASHINGTON
Williamette River.
Williamette River.
NO EXPOSURE.
Fruit Dryer.
IN USE DURING SEASON.
OREGON CITY FRUIT PACK'G CO.
(Not in Operation)
PREMISES LOCKED. NO WATCHMAN.
BUILT 1890. OPERATED ONE SEASON ONLY, SUBSTANTIAL & TIDY.
45
46
47
13
12
16
17
Scale of Feet.
SEE SHEET No 5.