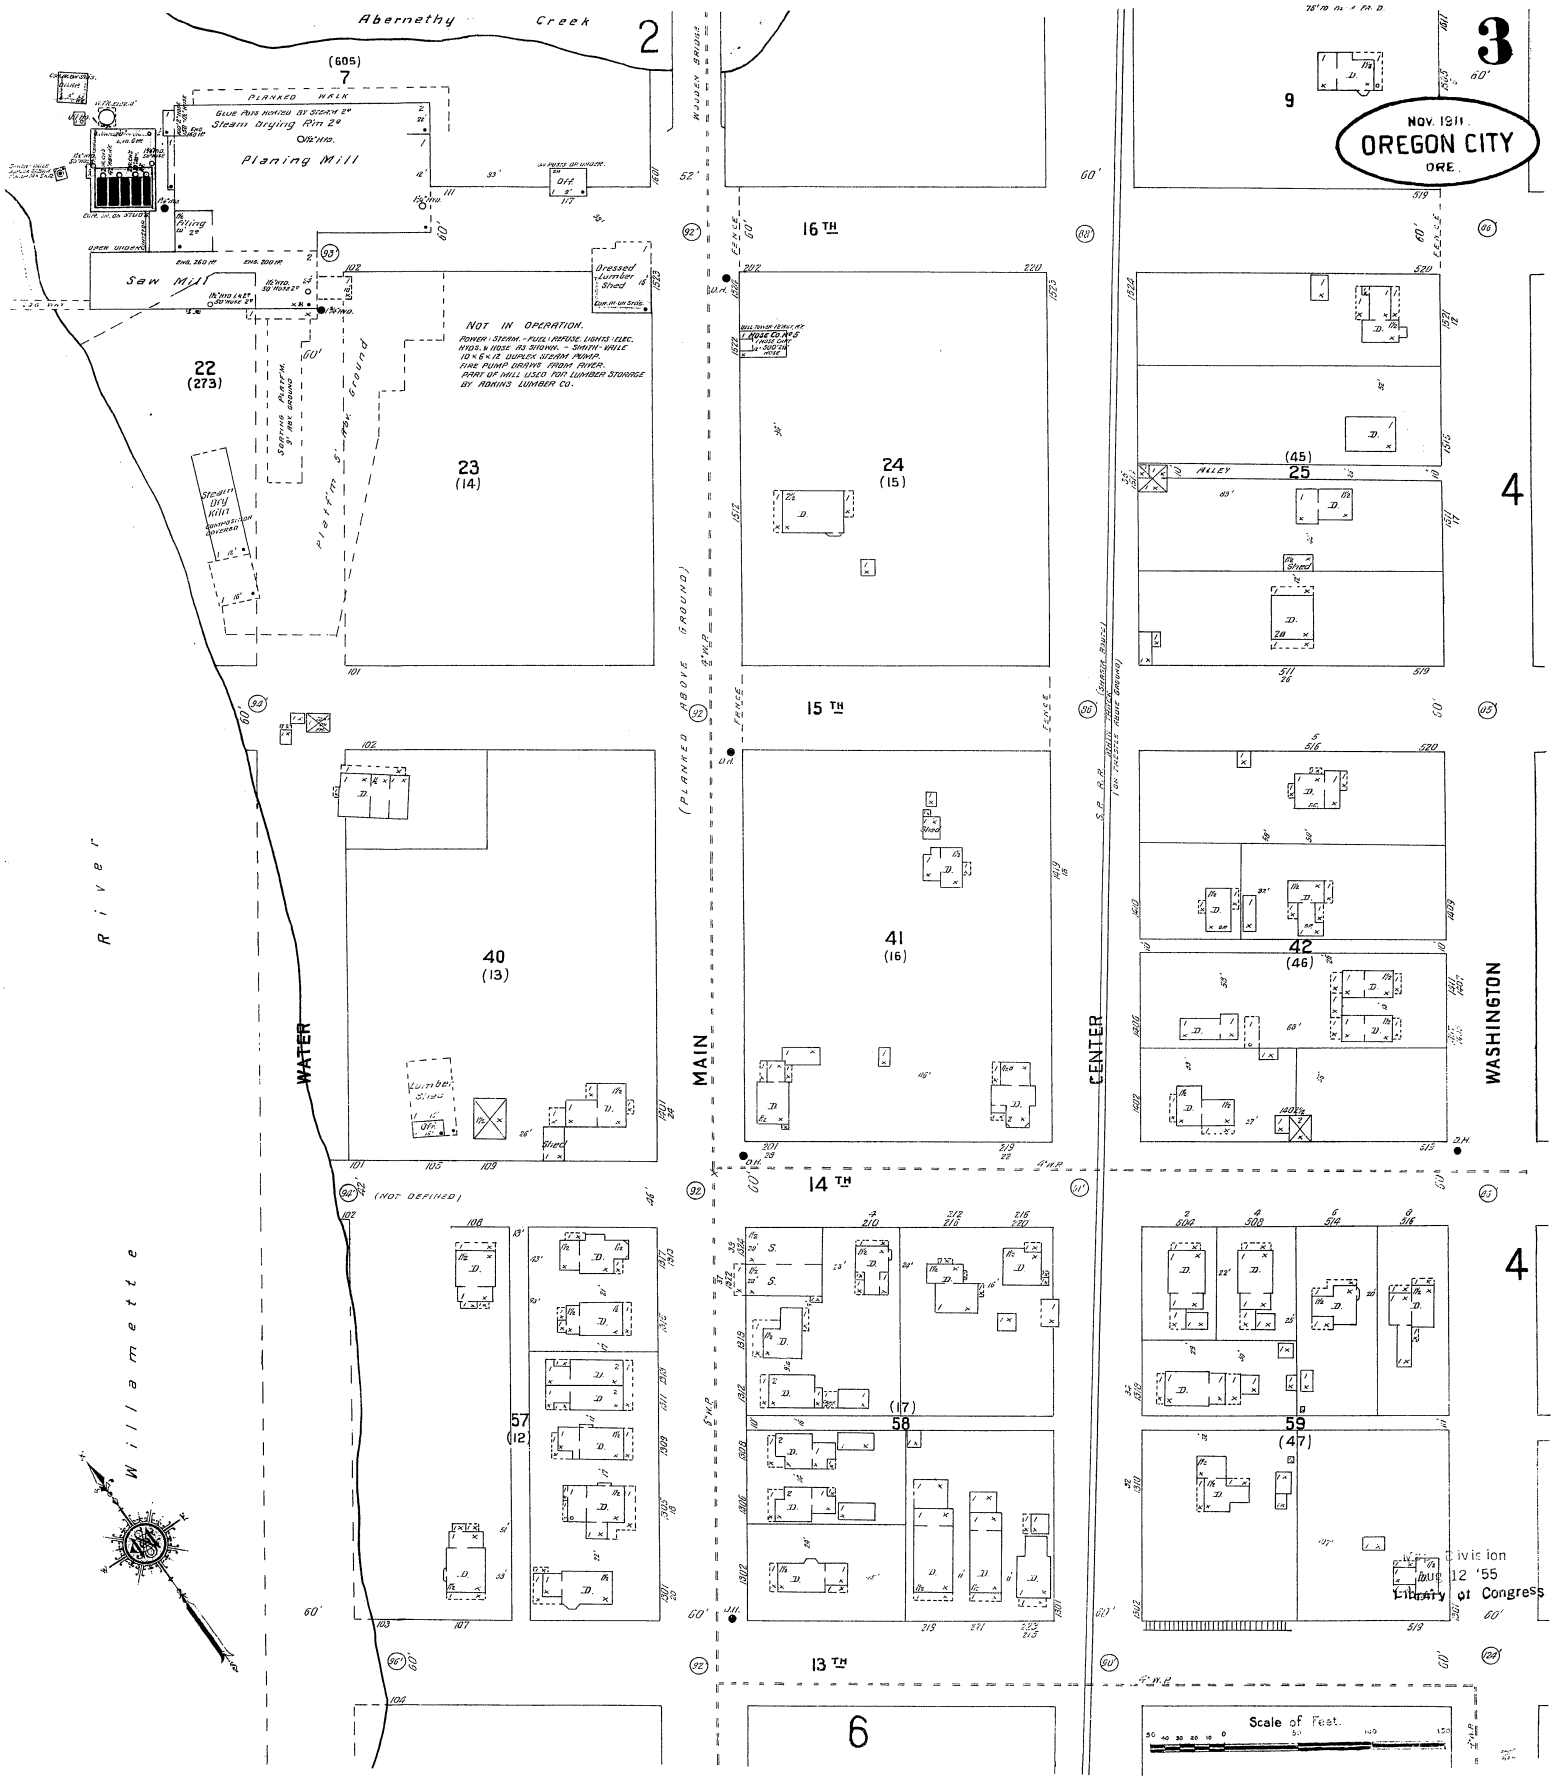
Abernethy Creek
2
3
4
6
(605)
7
PLANKED WALK
Glue Pots notified by Steam 2#
Steam Drying Pin 2#
Planing Mill
Saw Mill
Dressed Lumber Shed
NOT IN OPERATION.
POWER: STEAM. - FUEL: REFUSE. LIGHTS: ELEC.
HYDS. & HOSE. 1Ø STEAM. - SMOKE HOUSE
10 × 6 × 12 DUPLEX STEAM PUMP.
FIRE PUMP DRAWN FROM RIVER.
PART OF MILL USED FOR LUMBER STORAGE
BY ROBINS LUMBER CO.
22
(273)
23
(14)
Platform Sawing Ground
Steam Dry Kiln
24
(15)
16 TH
15 TH
14 TH
13 TH
41
(16)
40
(13)
Lumber Shed
Shed
(PLANKED ABOVE GROUND)
WATER
MAIN
CENTER
WASHINGTON
River
Willamette
(NOT DEFINED)
57
(12)
58
(17)
59
(47)
25
(45)
42
(46)
ALLEY
9
Nov. 1911
OREGON CITY
ORE.
Scale of Feet.
Division
AUG 12 '55
Library of Congress