MOLALLA AVENUE STREETSCAPE PROJECT
AERIAL EXHIBIT SOUTH

OREGON CITY

Metro

LEGEND
- EXISTING ROW
- EXISTING PROPERTY LINE
- PROPOSED ROW
- EXISTING EASEMENT
- PROPOSED EASEMENT
- TEMP. CONST. EASEMENT
- PROP. SIGNAL EASEMENT
- EXISTING CONC. PANELS

SCALE IN FEET

DBC CONSULTING ENGINEERS
A DOWL LLC Company

CORPORATE OFFICE:
920 COUNTRY CLUB ROAD, SUITE 100B EUGENE, OREGON 97401
REGIONAL OFFICES:
OREGON: LAKE OSWEGO | SALEM | MEDFORD
WASHINGTON: VANCOUVER

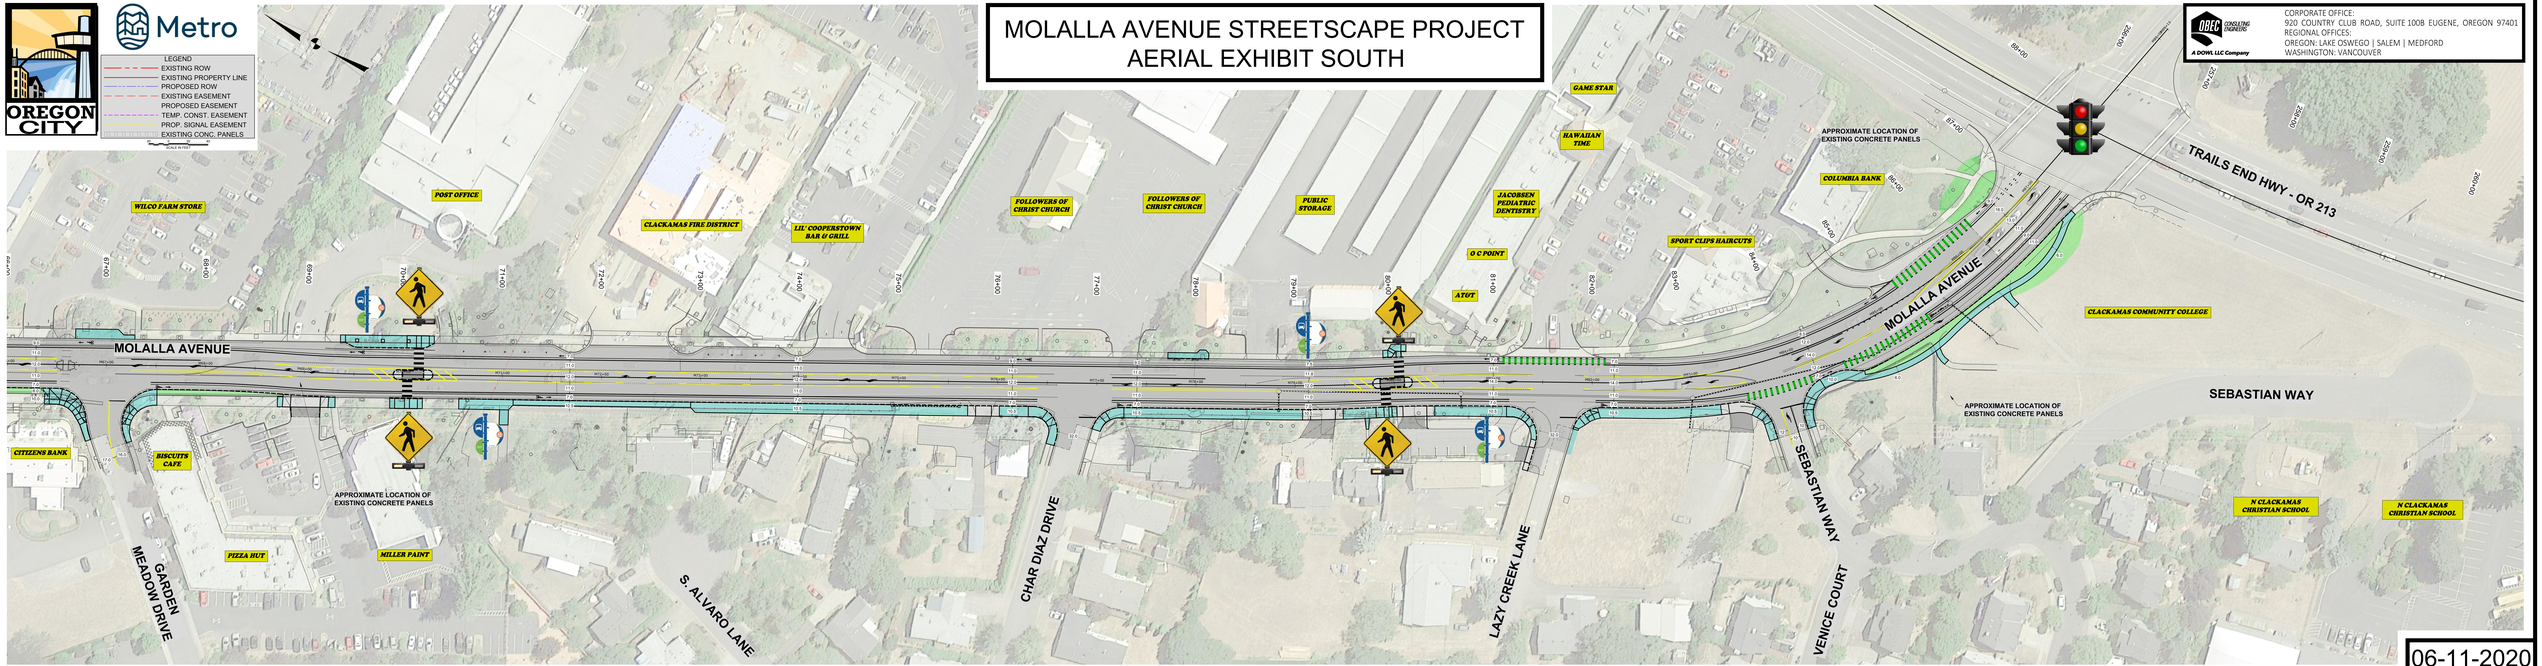

06-11-2020