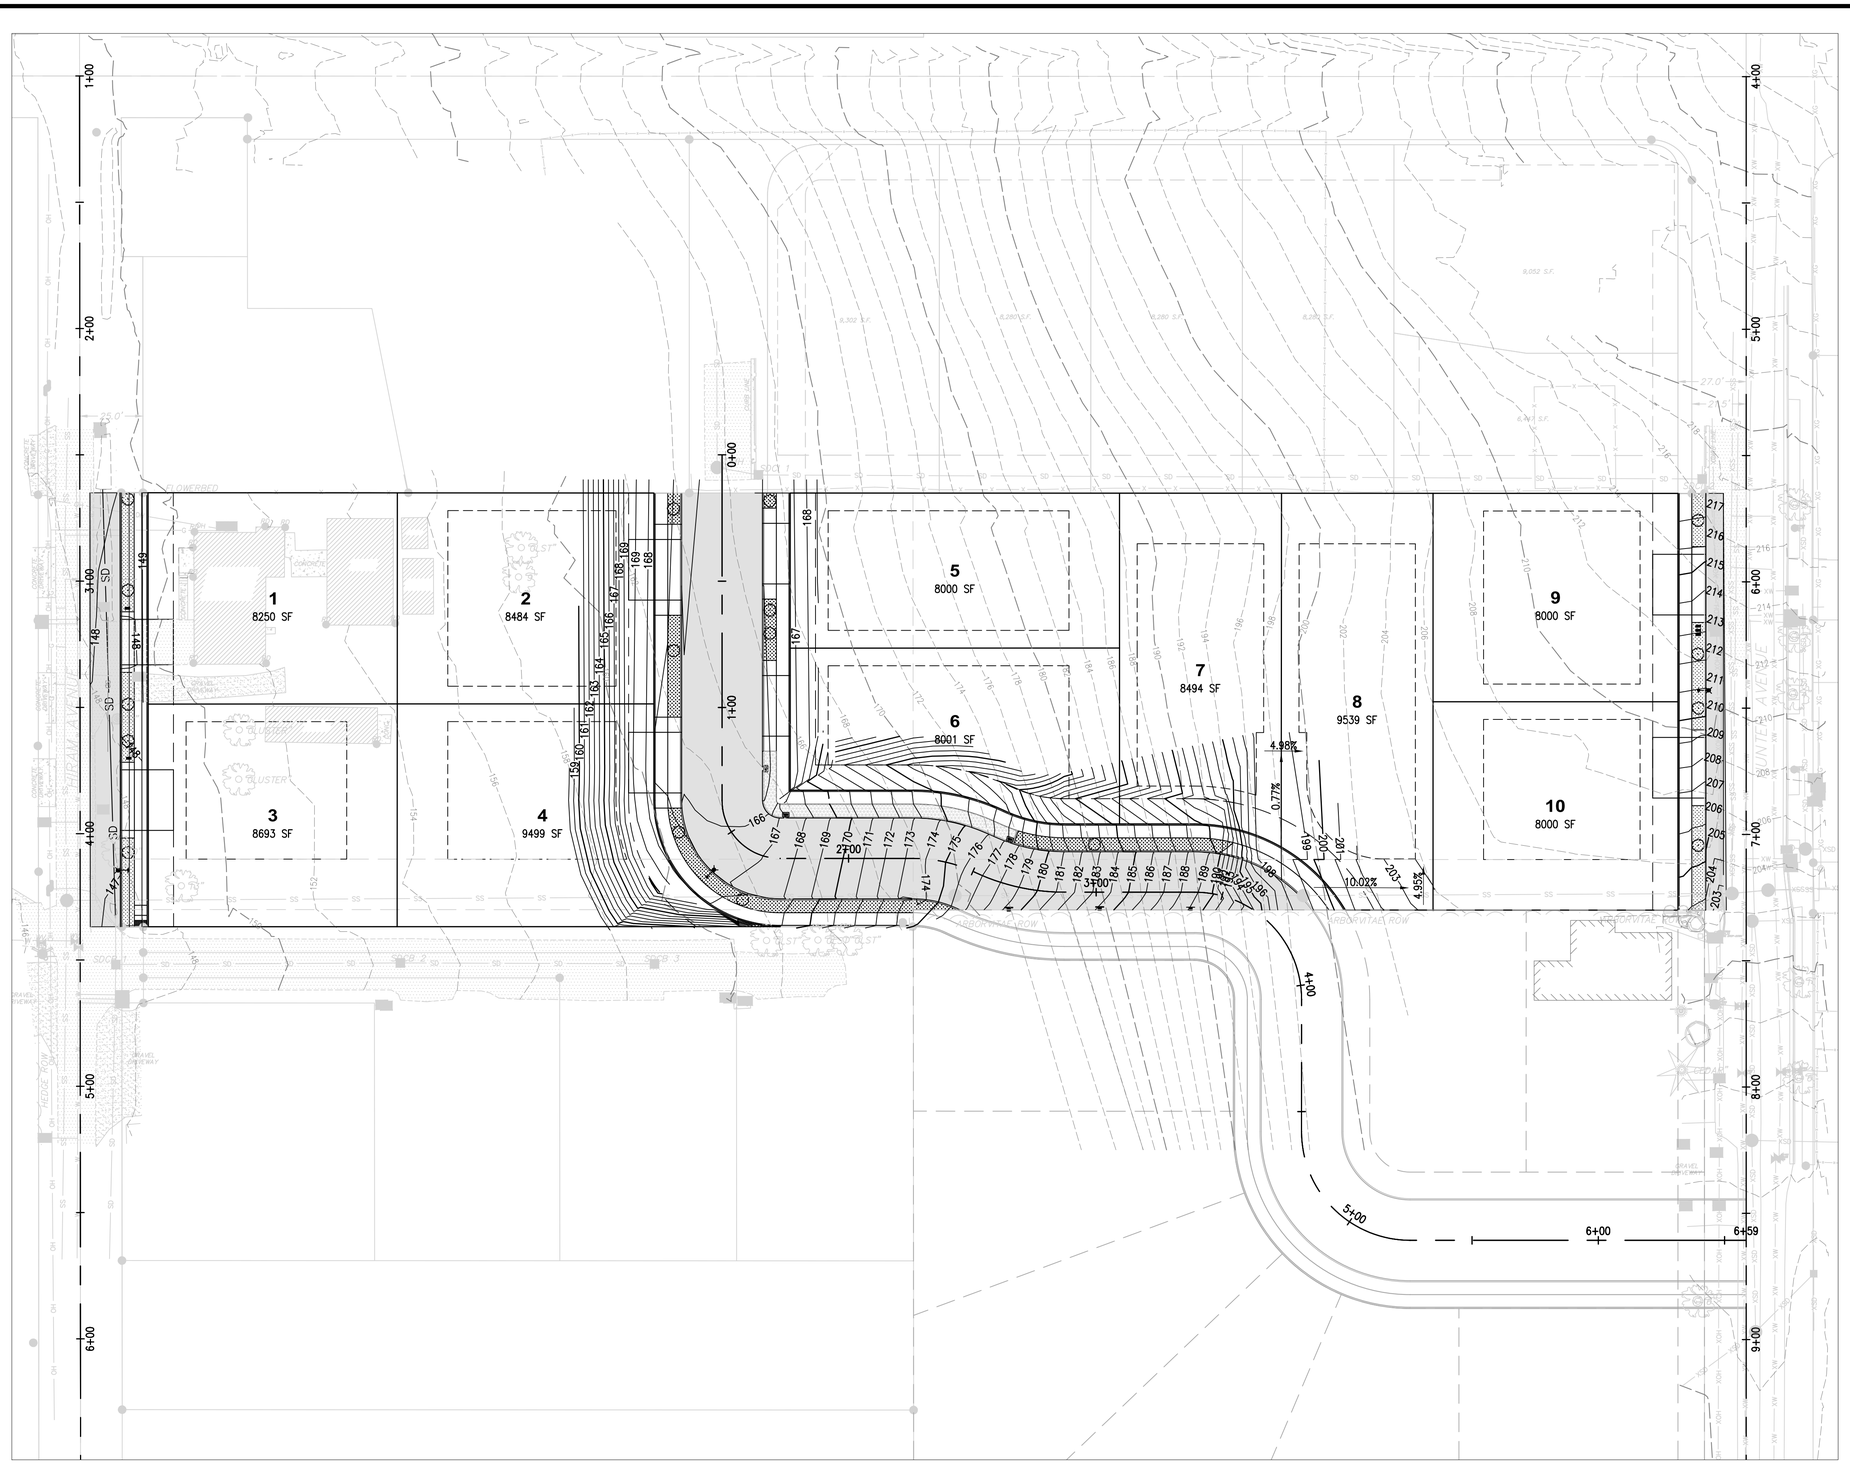

N

OVERALL GRADING PLAN
SCALE: 1" = 30"

HORIZ. 0 15 30 60
Scale In Feet

CITY OF OREGON CITY
APPROVED FOR CONSTRUCTION

☐ Approved as Submitted

☐ Approved as Noted in Red

Engineer: _____

Planning: _____

Public Works: _____

You shall be responsible for protecting all existing public and private utilities.

Date of Approval: _____

S'YM	REVISION	DATE

PACE
An Engineering Services Company
4500 Kruse Way, Suite 250
Lake Oswego, OR 97035
p. 503.597.3222 | f. 503.597.7655
Civil | Structural | Planning | Survey
paceengrs.com

REGISTERED PROFESSIONAL ENGINEER
18558
OREGON
JULY 6, 1998
BRIAN D. LEE

PRELIMINARY

RENEWS: 12/31/2020

GENE EDWARDS
16580 HUNTER AVENUE
OREGON CITY, OR 97045

HIRAM 10-LOT SUBDIVISION

OVERALL GRADING PLAN

SCALE:	DATE:
AS NOTED	JUL 2019
DESIGNED BY: JLG	CHECKED BY: BDL

JOB NUMBER **19849.00**

DWG NAME: P19849 GRAD

SHEET C3.0 OF 23

FILE NAME: P:\P19\19849 - GENE EDWARDS - HIRAM 11 LOT SUBDIVISION\CAD\ENGINEERING\SHEETS\P19849 GRAD.DWG
SAVE TIME: 1/28/2020 9:26:24 PM
PLOT TIME: 2/3/2020 3:26 PM
USER NAME: JENNIFER GLUECK
XREF FILES: PACE34X22,