MOLALLA AVENUE STREETSCAPE PROJECT
AERIAL EXHIBIT NORTH

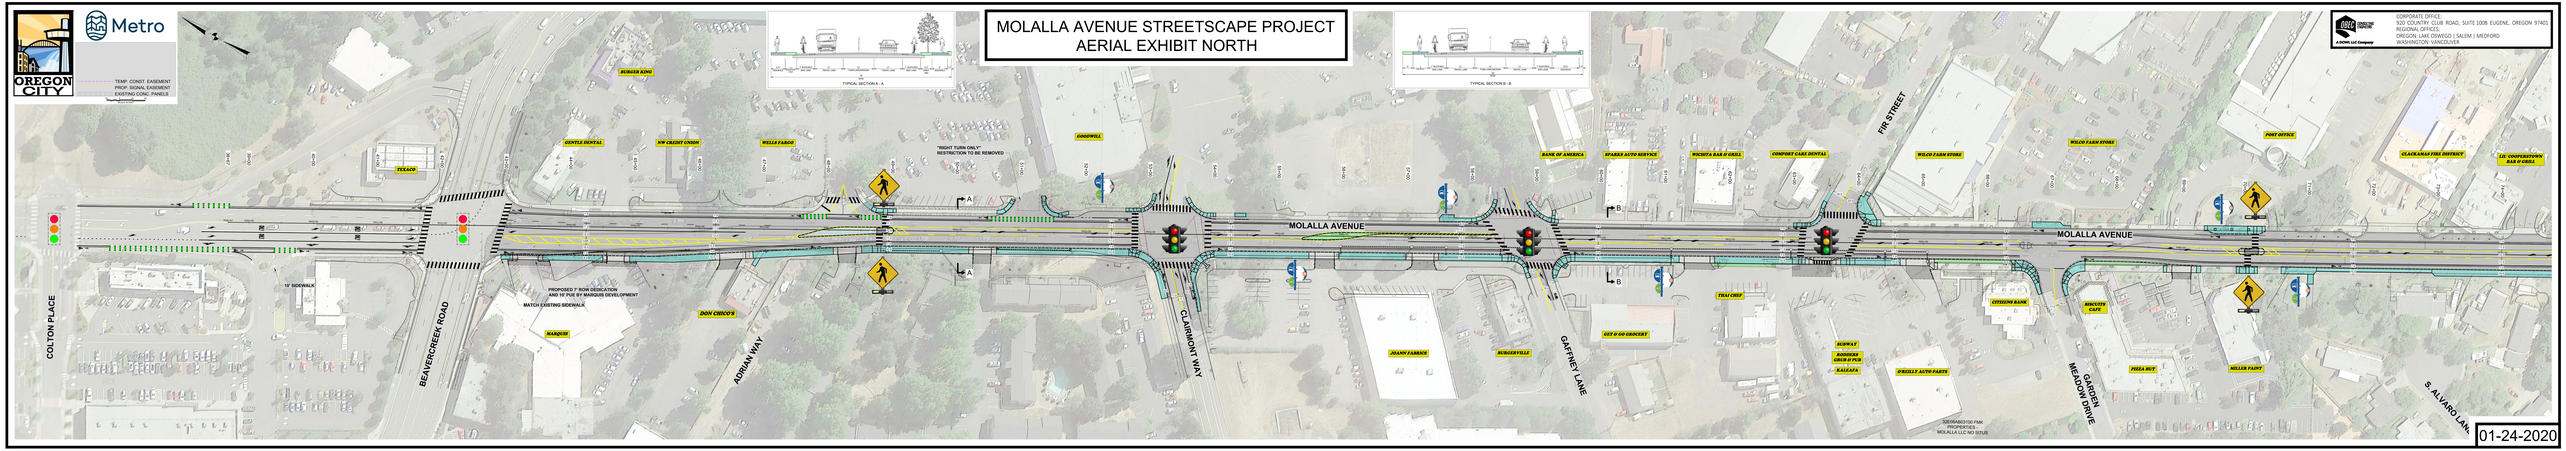

COMPOSITE OFFICE:
920 COUNTRY CLUB ROAD, SUITE 100B EUGENE, OREGON 97401
REGIONAL OFFICES:
OREGON: LAKE OSWEGO | SALEM | MEDFORD
WASHINGTON: VANCOUVER

A PENN LLC Company

01-24-2020